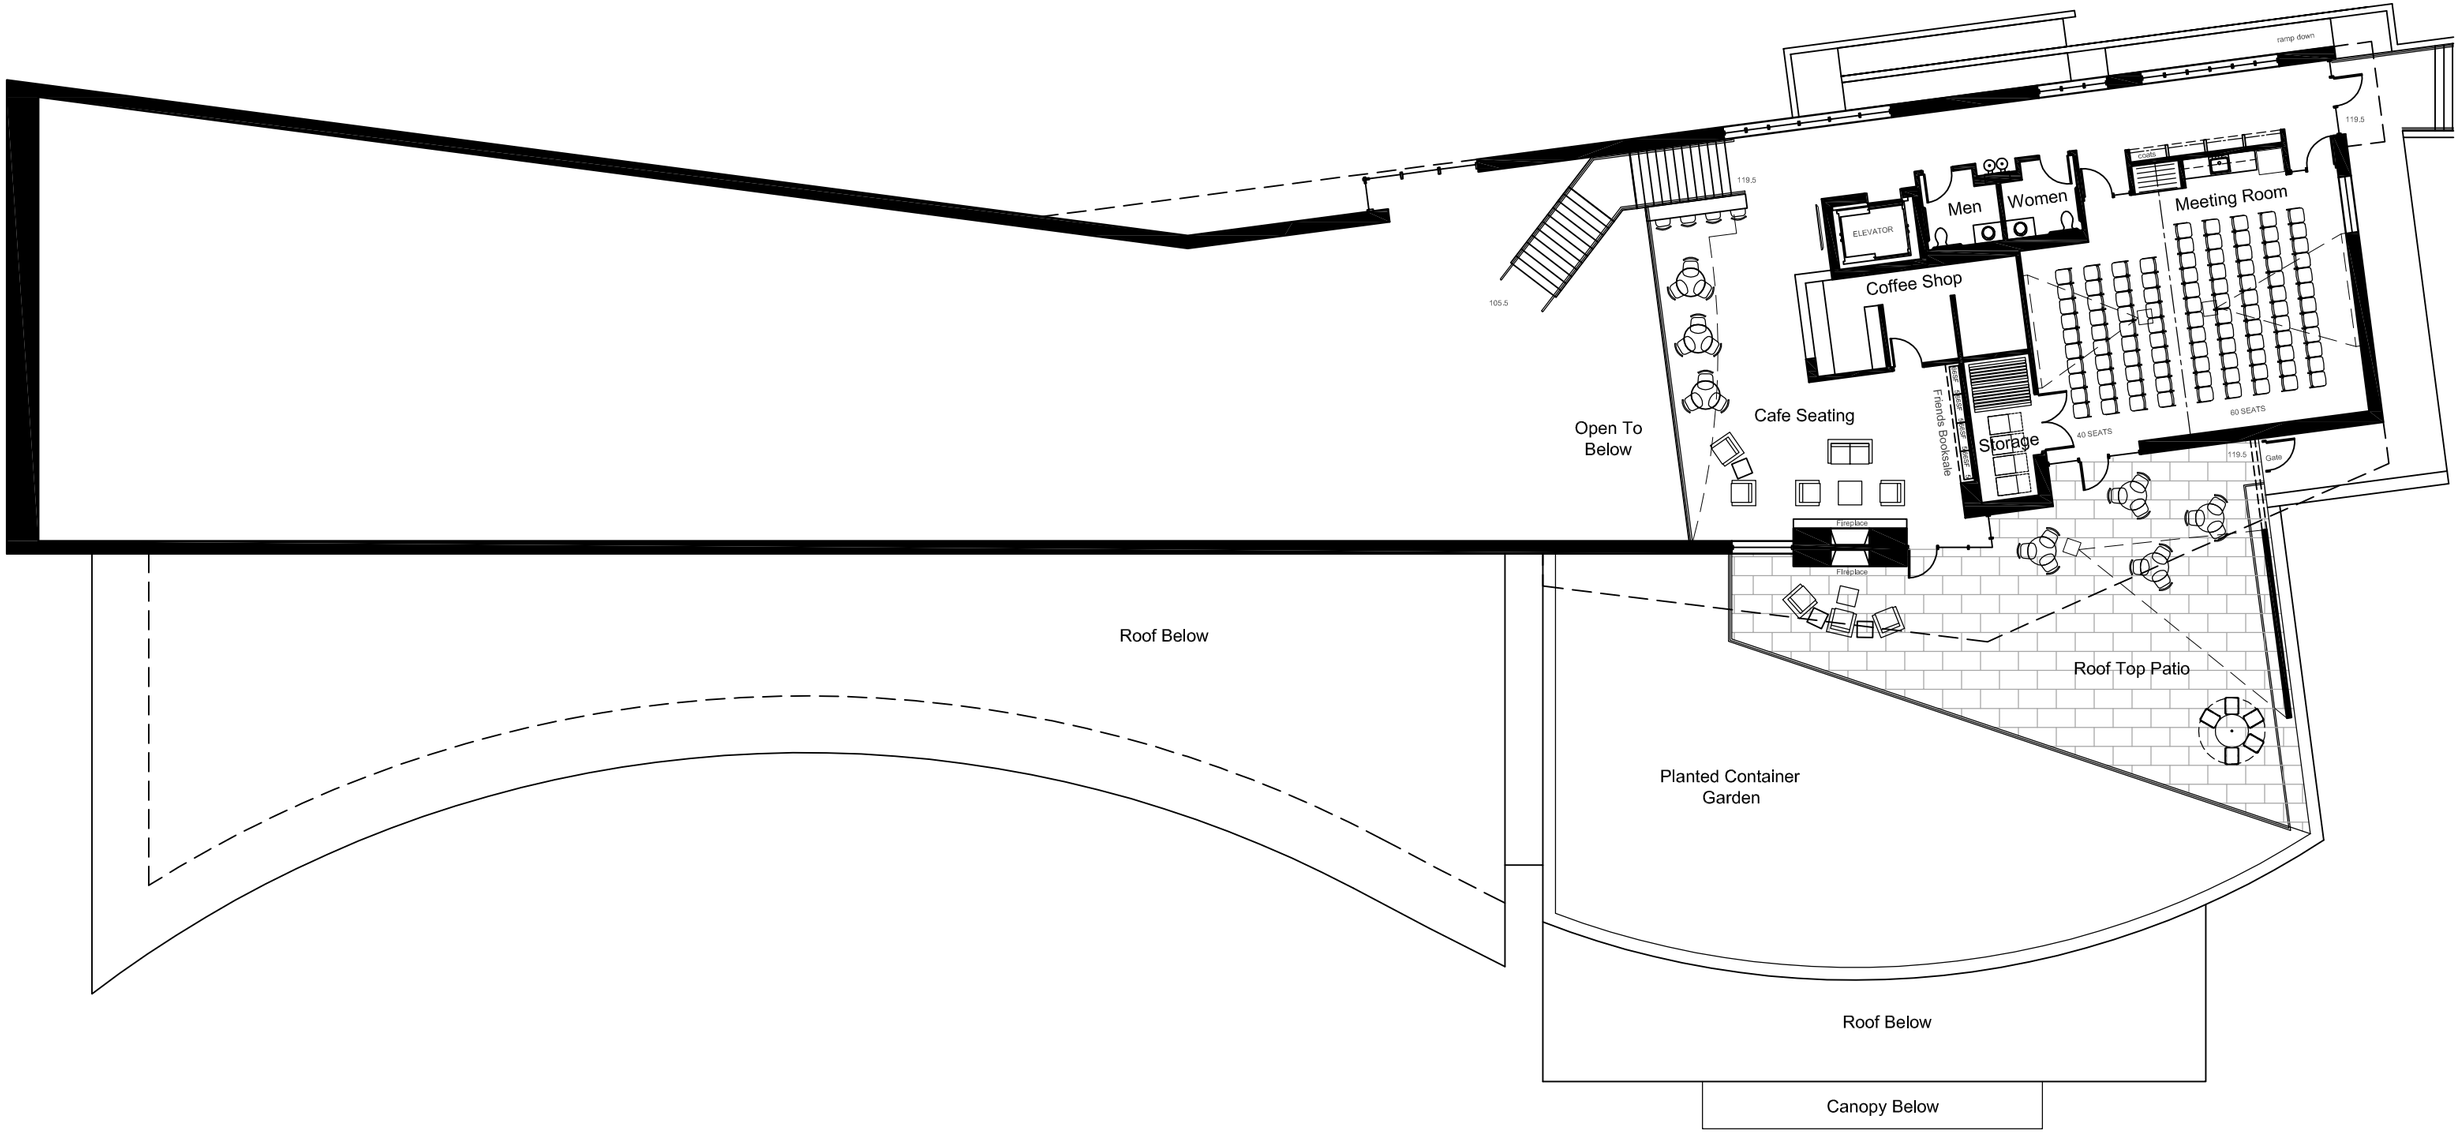

SCHEMATIC FLOOR PLAN- MEZZANINE LEVEL

SCALE: 3/32"=1'-0"

ROANOKE COUNTY PUBLIC LIBRARY

VINTON BRANCH

HOLZHEIMER BOLEK + MEEHAN | ARCHITECTS

JUNE 27, 2013