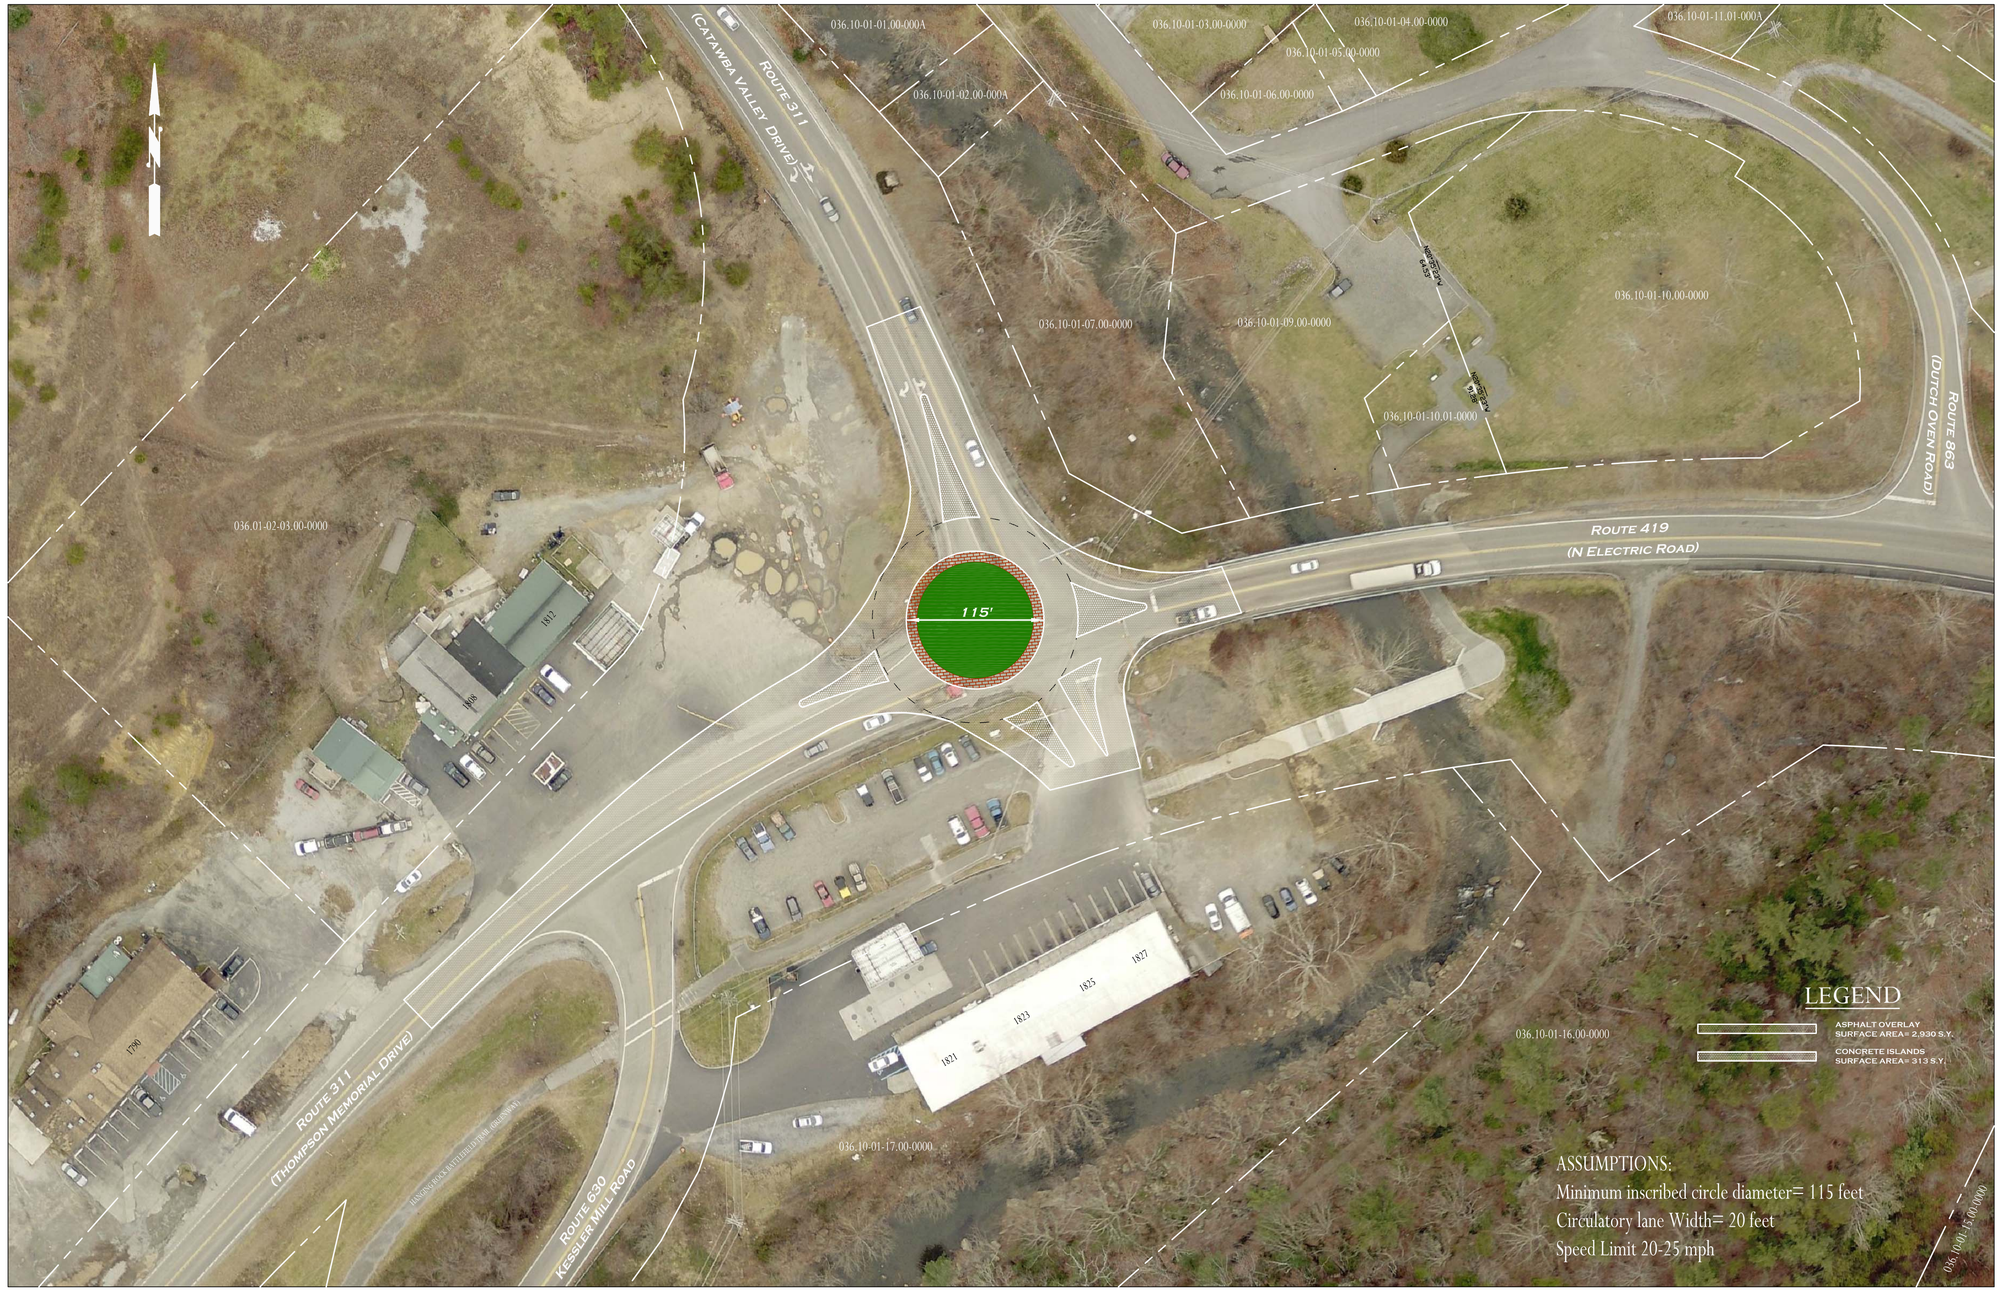

GRAPHIC SCALE

40 0 20 40 80 160

(IN FEET)
1 inch = 40 ft.

DEPARTMENT OF COMMUNITY DEVELOPMENT

NO.	REVISIONS	DATE
1		
2		
3		
4		
5		
6		

CATAWBA VALLEY DRIVE/NORTH ELECTRIC ROAD INTERSECTION SAFETY & CONGESTION IMPROVEMENTS

DATE:	9/18/2015
SCALE:	1" = 40'
DRAWING BY:	BWE
DESIGNED BY:	COMMUNITY DEVELOPMENT
APPROVED BY:	VDOT

PLAN

SHEET 1 OF 1

Drawing name: T:\Transportation\Projects\Special Projects\311_419 HB2\311_419 INT HB2.dwg