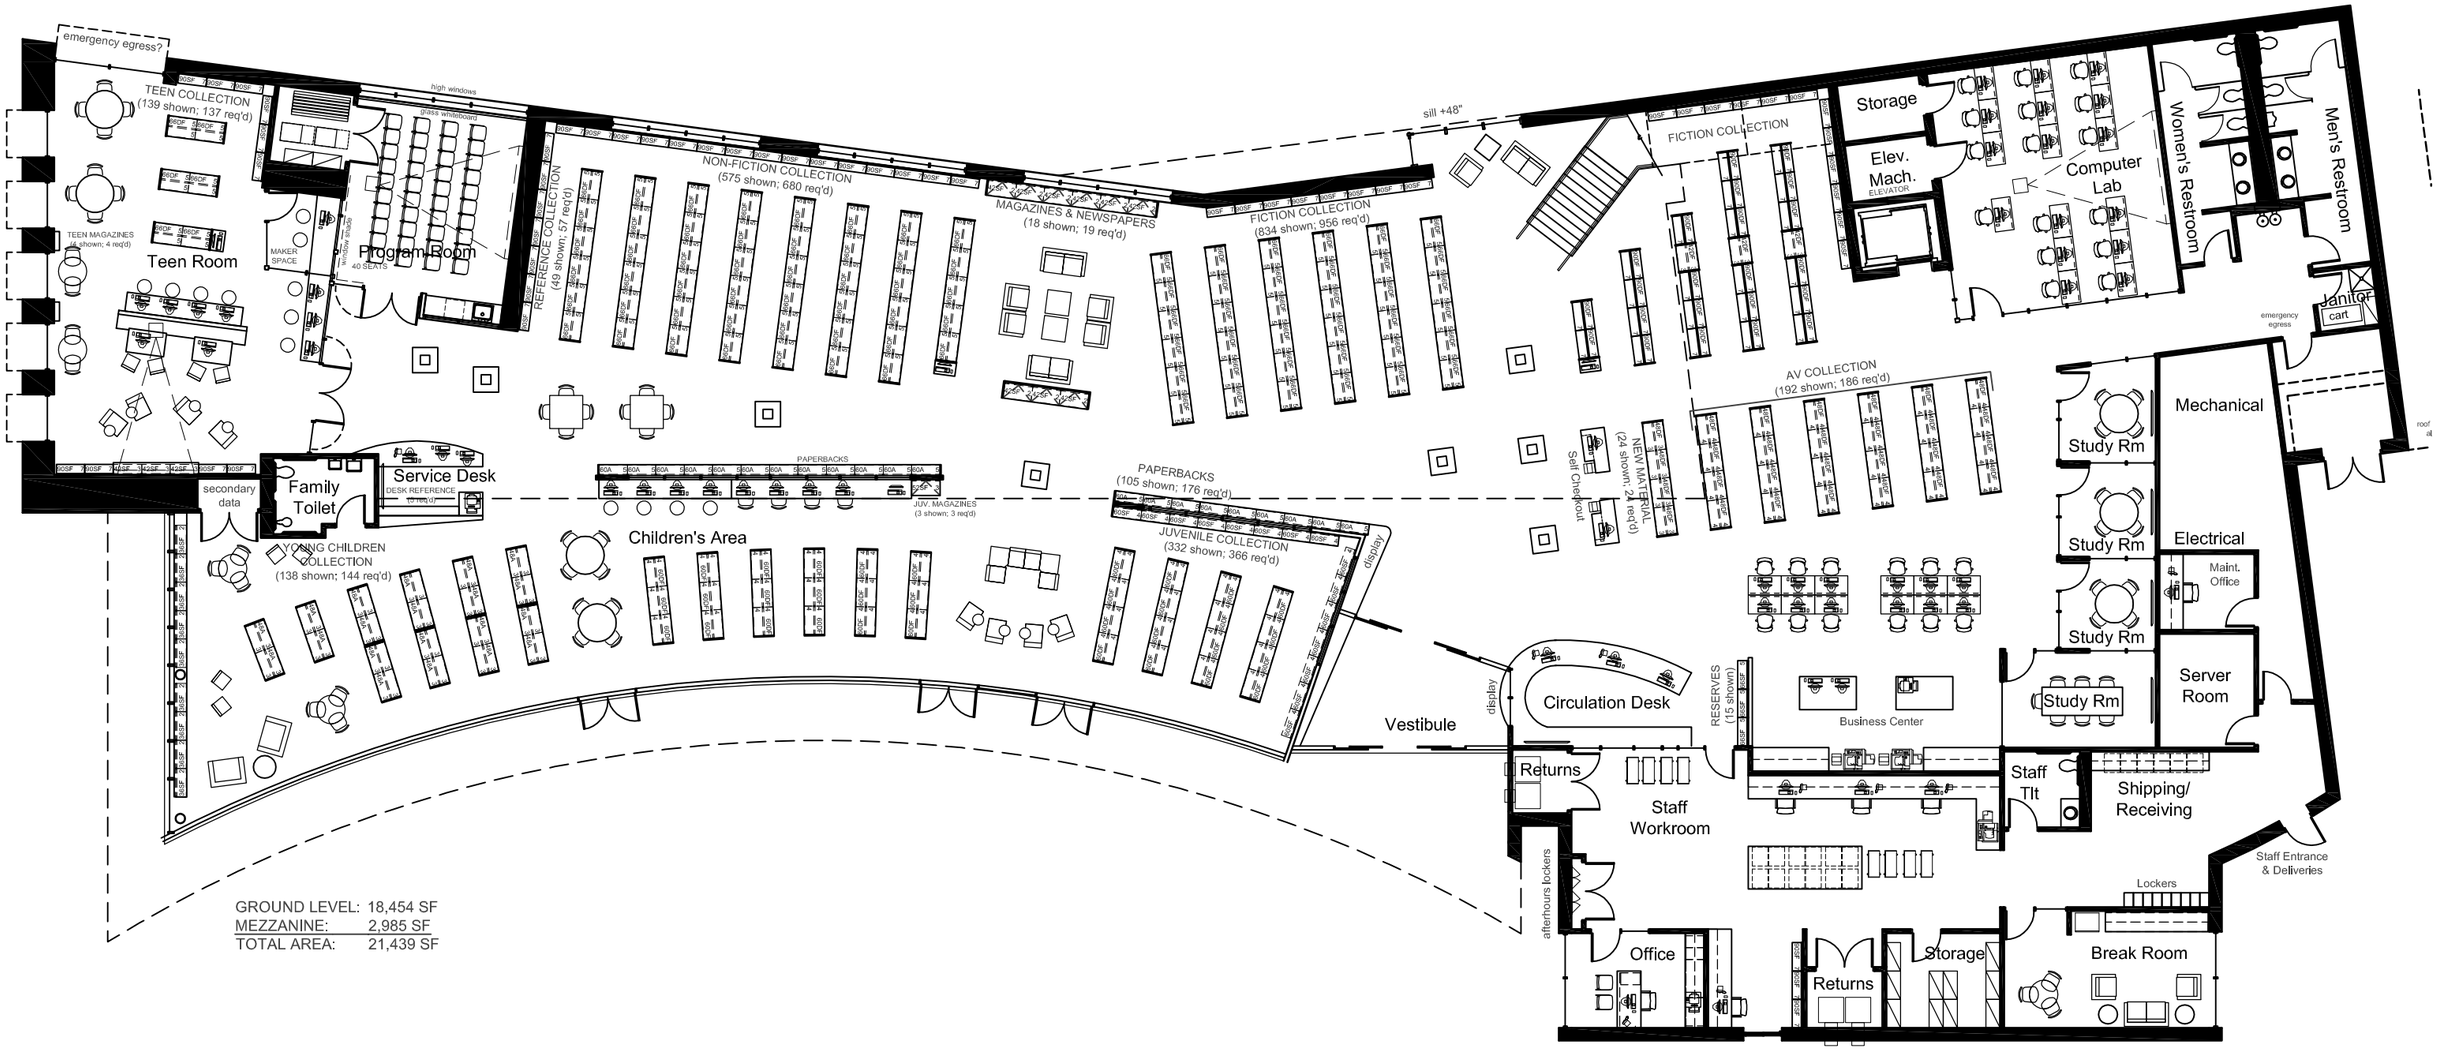

GROUND LEVEL: 18,454 SF
MEZZANINE: 2,985 SF
TOTAL AREA: 21,439 SF

NORTH

SCHEMATIC FLOOR PLAN- GROUND LEVEL

SCALE: 3/32"=1'-0"

ROANOKE COUNTY PUBLIC LIBRARY

VINTON BRANCH

HOLZHEIMER BOLEK + MEEHAN | ARCHITECTS

JUNE 27, 2013

HBM ARCHITECTS